


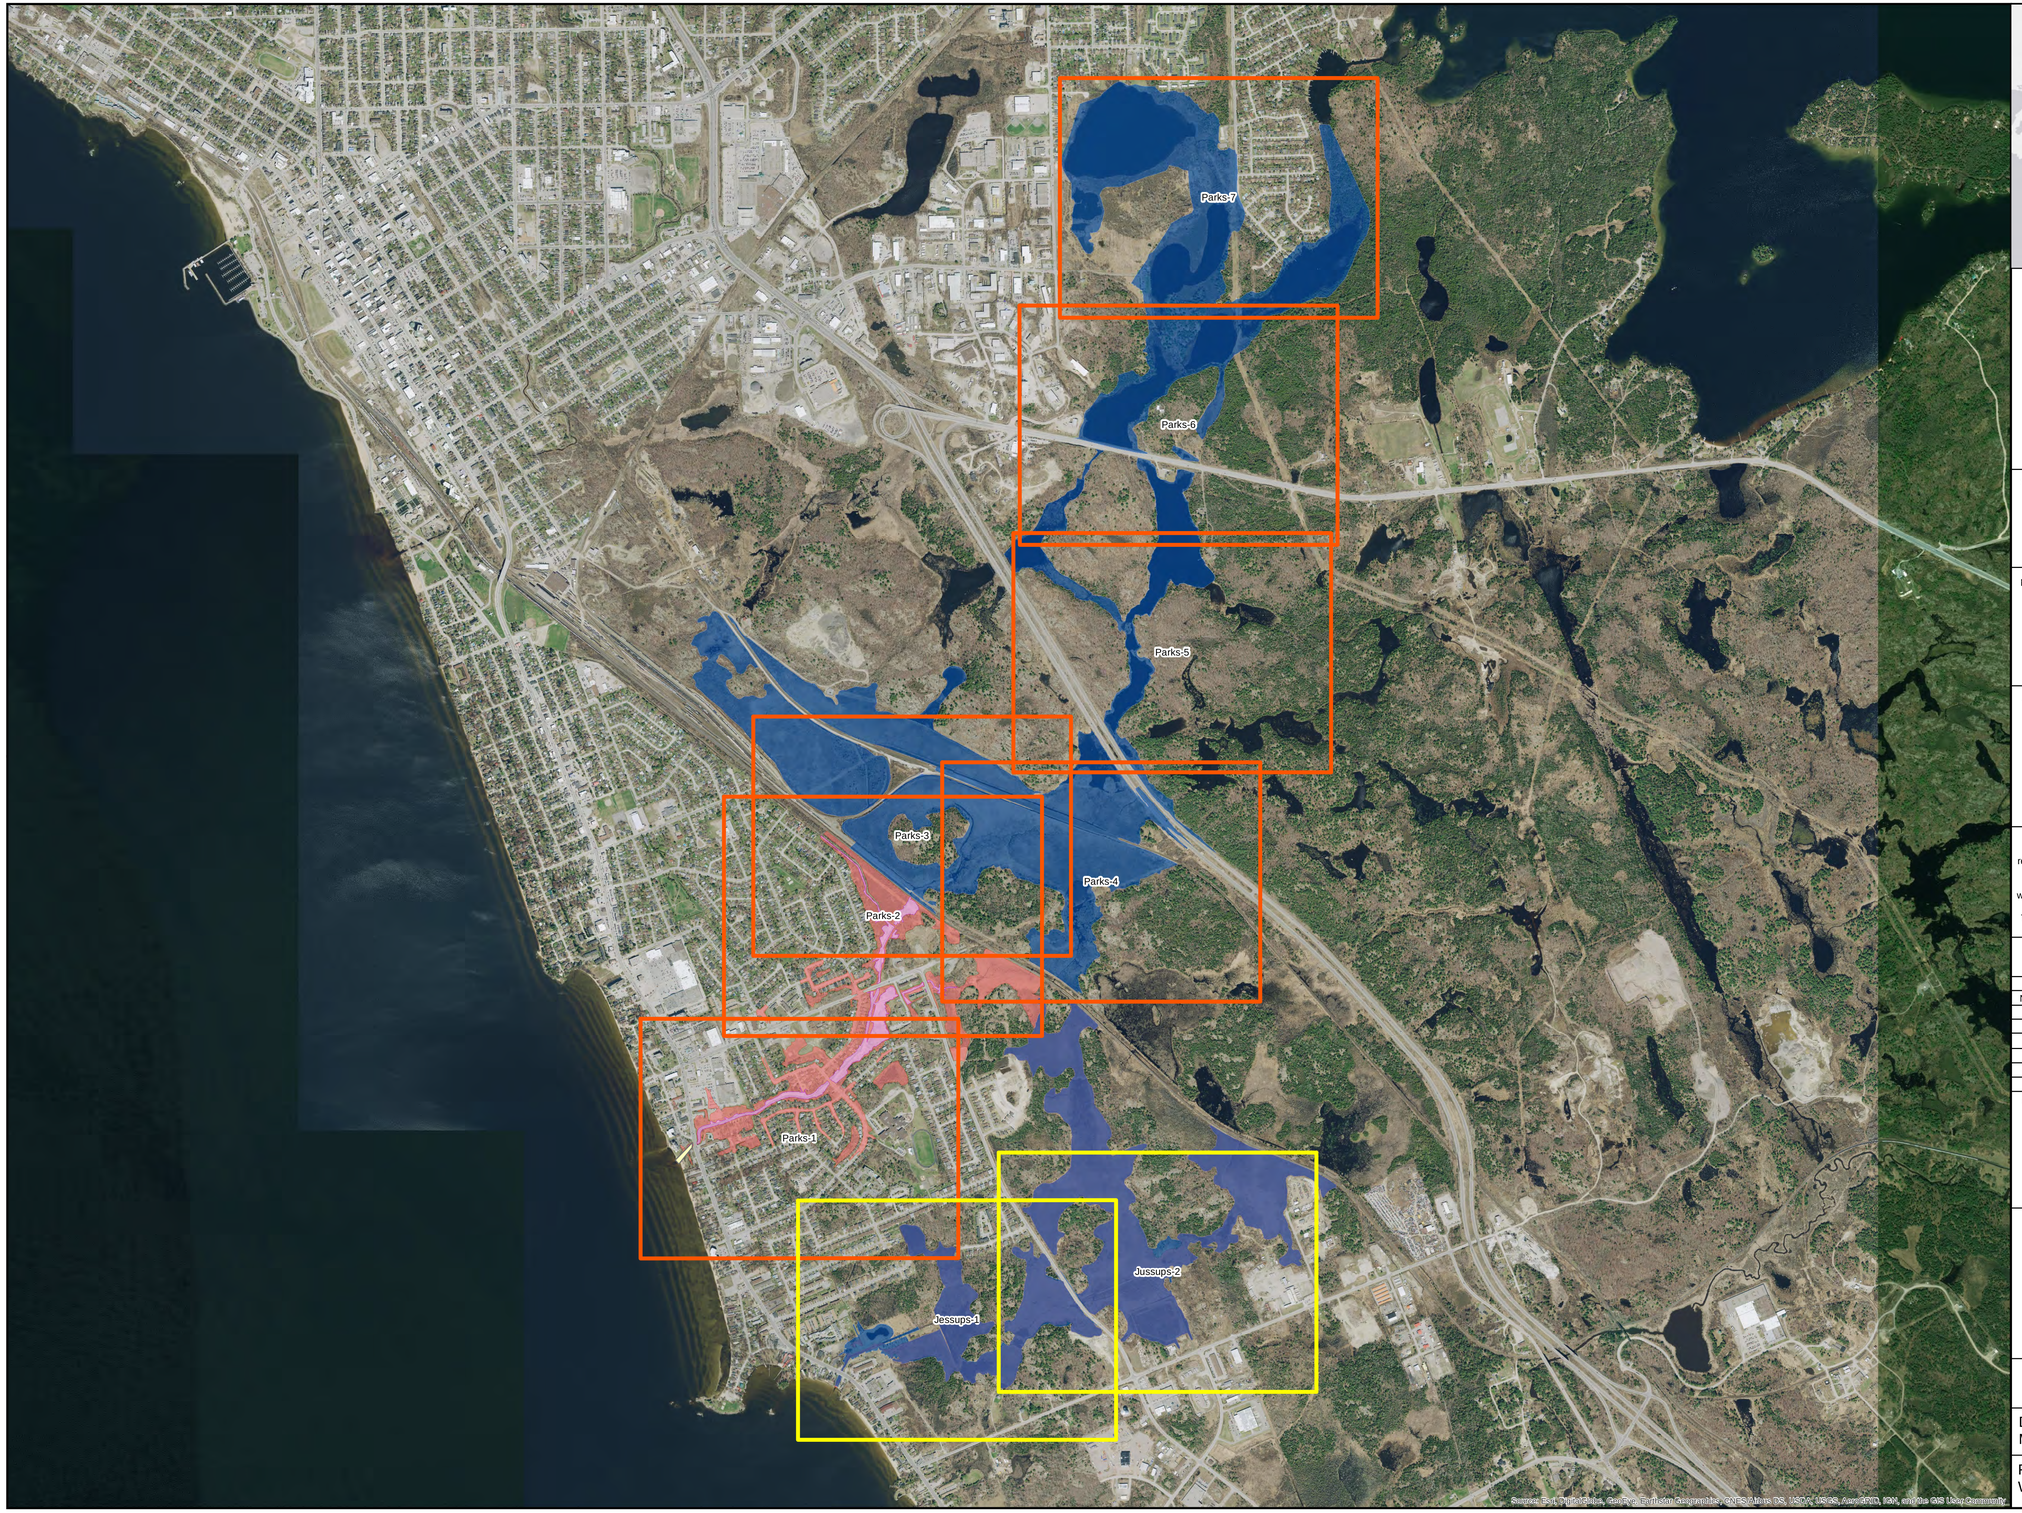

Legend

- Jessups
- Parks
- Regulatory Floodway
- Regulatory Floodplain (Timmins Storm)
- Regulatory Floodplain (1:100 Year)

Scale 0 325 650 975 1,300
Meters
1:12,487

Projection: CRCS UTM Zone 17
Datum: CGVD2013

North Arrow

N

Approved By:

Data Sources: City of North Bay GIS
The City of North Bay makes no guarantees, representations or warranties respecting the accuracy, completeness or reliability of the mapping Data either express or implied.
The City of North Bay specifically disclaims any and all liability, including without limitation, consequential and incidental damages, that may arise in any way from the use of or reliance on the mapping Data.
This map is not a legal plan or survey and is not to be used as a navigational aid.

© Queen's Printer for Ontario and its licensors. [2020]
May Not be Reproduced without Permission.
THIS IS NOT A PLAN OF SURVEY

REVISIONS

NO.	DESCRIPTION	BY	DATE
1	Original	RG	March 10, 2020

Consultant

water's edge ENVIRONMENTAL SOLUTIONS TEAM LTD.

NORTH BAY-MATTAWA CONSERVATION AUTHORITY

Parks and Jessups Creek Floodplain Mapping

Index

Date: March 10, 2020	Drawn By: RG
File No.: WE19037	Map No.: 1





Legend

- Jessups Creek
- Regulatory Floodway
- Regulatory Floodplain (Timmins Storm)
- Regulatory Floodplain (1:100 Year)
- Cross Sections

Scale 0 50 100 150 200
Meters
1:2,000

Projection: CRCS UTM Zone 17
Datum: CGVD2013

North Arrow

Approved By:

Data Sources: City of North Bay GIS
The City of North Bay makes no guarantees, representations or warranties respecting the accuracy, completeness or reliability of the mapping Data either express or implied.
The City of North Bay specifically disclaims any and all liability, including without limitation, consequential and incidental damages, that may arise in any way from the use of or reliance on the mapping Data.
This map is not a legal plan or survey and is not to be used as a navigational aid.

© Queen's Printer for Ontario and its licensors. [2020]
May Not be Reproduced without Permission.
THIS IS NOT A PLAN OF SURVEY

REVISIONS

NO.	DESCRIPTION	BY	DATE
1	Original	RG	March 10, 2020

Consultant

waters edge ENVIRONMENTAL SOLUTIONS TEAM ltd.

NORTH BAY-MATTAWA CONSERVATION AUTHORITY

Parks and Jessups Creek Floodplain Mapping

Jessups - 1

Date: March 10, 2020

Drawn By: RG

File No.: WE19037

Map No.: 9





Legend

- Jessups Creek
- Regulatory Floodway
- Regulatory Floodplain (Timmins Storm)
- Regulatory Floodplain (1:100 Year)
- Cross Sections

Scale 0 50 100 150 200
Meters
1:2,000

Projection: CRCS UTM Zone 17
Datum: CGVD2013

North Arrow: N

Approved By:

Data Sources: City of North Bay GIS
The City of North Bay makes no guarantees, representations or warranties respecting the accuracy, completeness or reliability of the mapping Data either express or implied.
The City of North Bay specifically disclaims any and all liability, including without limitation, consequential and incidental damages, that may arise in any way from the use of or reliance on the mapping Data.
This map is not a legal plan or survey and is not to be used as a navigational aid.

© Queen's Printer for Ontario and its licensors. [2020]
May Not be Reproduced without Permission.
THIS IS NOT A PLAN OF SURVEY

REVISIONS

NO.	DESCRIPTION	BY	DATE
1	Original	RG	March 10, 2020

Consultant

water's edge ENVIRONMENTAL SOLUTIONS TEAM ltd.

NORTH BAY-MATTAWA CONSERVATION AUTHORITY

Parks and Jessups Creek Floodplain Mapping

Jessups - 2

Date: March 10, 2020	Drawn By: RG
File No.: WE19037	Map No.: 10





Legend

- Parks Creek
- Regulatory Floodway
- Regulatory Floodplain (Timmins Storm)
- Regulatory Floodplain (1:100 Year)
- Cross Sections

Scale 0 50 100 150 200
Meters
1:2,000
Projection: CRCS UTM Zone 17
Datum: CGVD2013

North Arrow

Approved By:

Data Sources: City of North Bay GIS
The City of North Bay makes no guarantees, representations or warranties respecting the accuracy, completeness or reliability of the mapping Data either express or implied.
The City of North Bay specifically disclaims any and all liability, including without limitation, consequential and incidental damages, that may arise in any way from the use of or reliance on the mapping Data.
This map is not a legal plan or survey and is not to be used as a navigational aid.

© Queen's Printer for Ontario and its licensors. [2020]
May Not be Reproduced without Permission.
THIS IS NOT A PLAN OF SURVEY

REVISIONS

NO.	DESCRIPTION	BY	DATE
1	Original	RG	March 10, 2020

Consultant


waters edge ENVIRONMENTAL SOLUTIONS TEAM ltd.

NORTH BAY-MATTAWA CONSERVATION AUTHORITY

Parks and Jessups Creek Floodplain Mapping

Parks - 1

Date: March 10, 2020	Drawn By: RG
File No.: WE19037	Map No.: 2

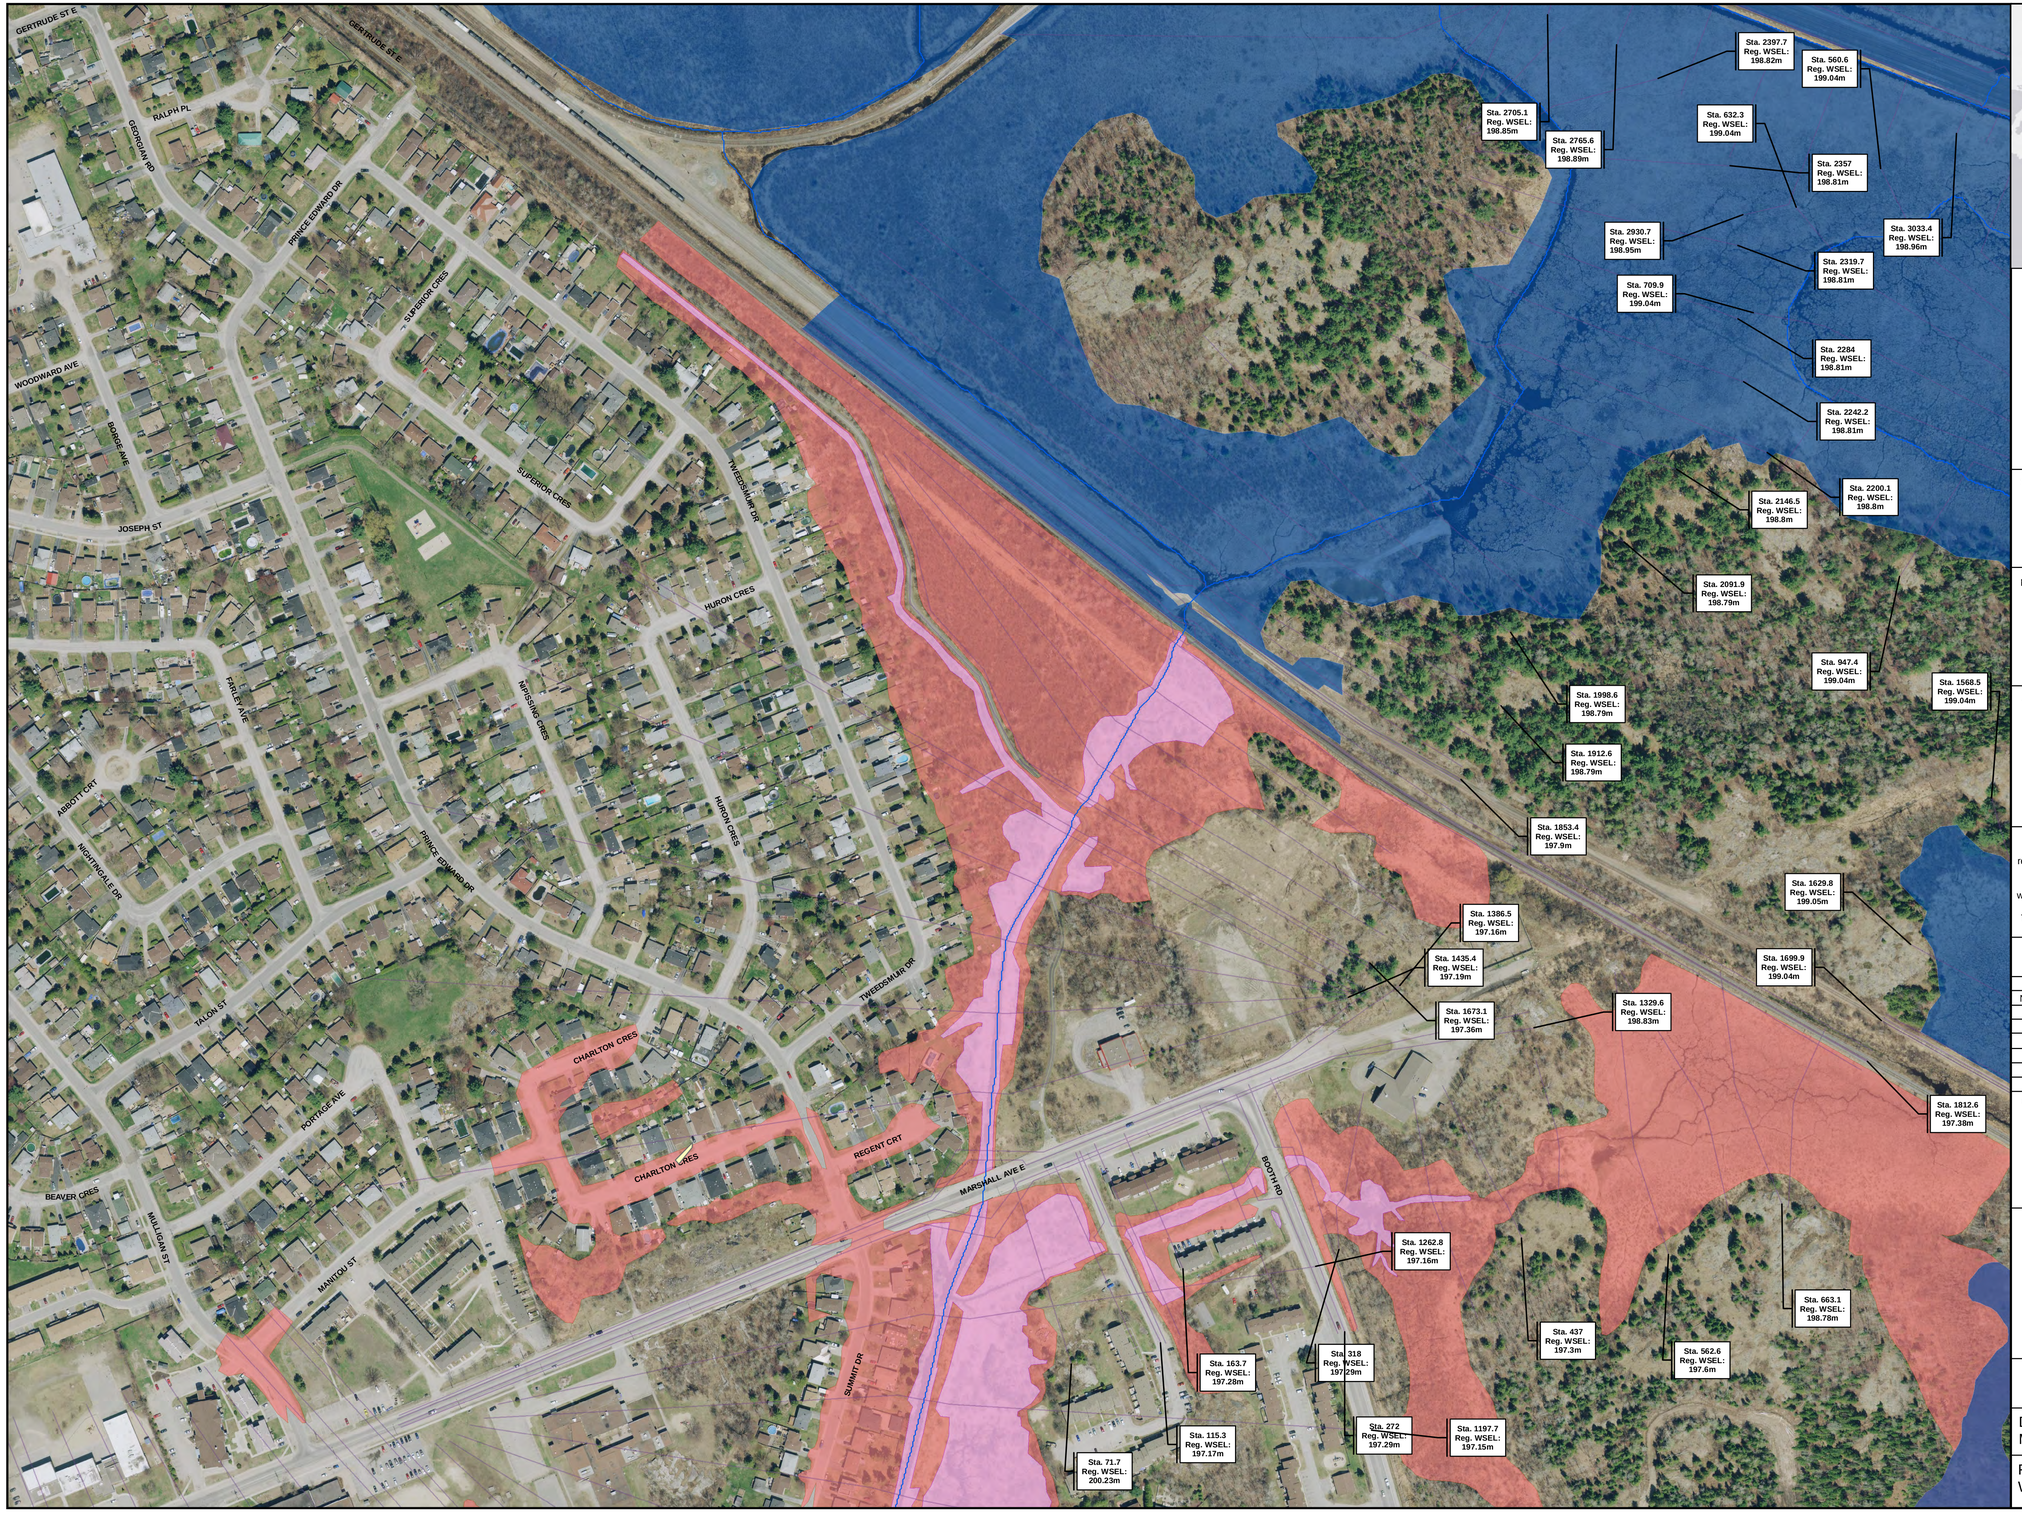



Legend

- Parks Creek
- Regulatory Floodway
- Regulatory Floodplain (Timmins Storm)
- Regulatory Floodplain (1:100 Year)
- Cross Sections

Scale 0 50 100 150 200
Meters
1:2,000

Projection: CRCS UTM Zone 17
Datum: CGVD2013

North Arrow

Approved By:

Data Sources: City of North Bay GIS
The City of North Bay makes no guarantees, representations or warranties respecting the accuracy, completeness or reliability of the mapping Data either express or implied.
The City of North Bay specifically disclaims any and all liability, including without limitation, consequential and incidental damages, that may arise in any way from the use of or reliance on the mapping Data.
This map is not a legal plan or survey and is not to be used as a navigational aid.

© Queen's Printer for Ontario and its licensors. [2020]
May Not be Reproduced without Permission.
THIS IS NOT A PLAN OF SURVEY

REVISIONS

NO.	DESCRIPTION	BY	DATE
1	Original	RG	March 10, 2020

Consultant

waters edge ENVIRONMENTAL SOLUTIONS TEAM ltd.


NORTH BAY-MATTAWA CONSERVATION AUTHORITY

Parks and Jessups Creek Floodplain Mapping

Parks - 2

Date: March 10, 2020	Drawn By: RG
File No.: WE19037	Map No.: 3



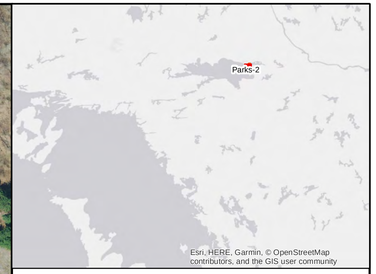

Legend

- Parks Creek
- Regulatory Floodway
- Regulatory Floodplain (Timmins Storm)
- Regulatory Floodplain (1:100 Year)
- Cross Sections

Scale 0 50 100 150 200
Meters
1:2,000

Projection: CRCS UTM Zone 17
Datum: CGVD2013

North Arrow

Approved By:

Data Sources: City of North Bay GIS
The City of North Bay makes no guarantees, representations or warranties respecting the accuracy, completeness or reliability of the mapping Data either express or implied.
The City of North Bay specifically disclaims any and all liability, including without limitation, consequential and incidental damages, that may arise in any way from the use of or reliance on the mapping Data.
This map is not a legal plan or survey and is not to be used as a navigational aid.

© Queen's Printer for Ontario and its licensors. [2020]
May Not be Reproduced without Permission.
THIS IS NOT A PLAN OF SURVEY

REVISIONS

NO.	DESCRIPTION	BY	DATE
1	Original	RG	March 10, 2020

Consultant


water's edge ENVIRONMENTAL SOLUTIONS TEAM


NORTH BAY-MATTAWA CONSERVATION AUTHORITY

Parks and Jessups Creek Floodplain Mapping

Parks - 3

Date: March 10, 2020	Drawn By: RG
File No.: WE19037	Map No.: 4

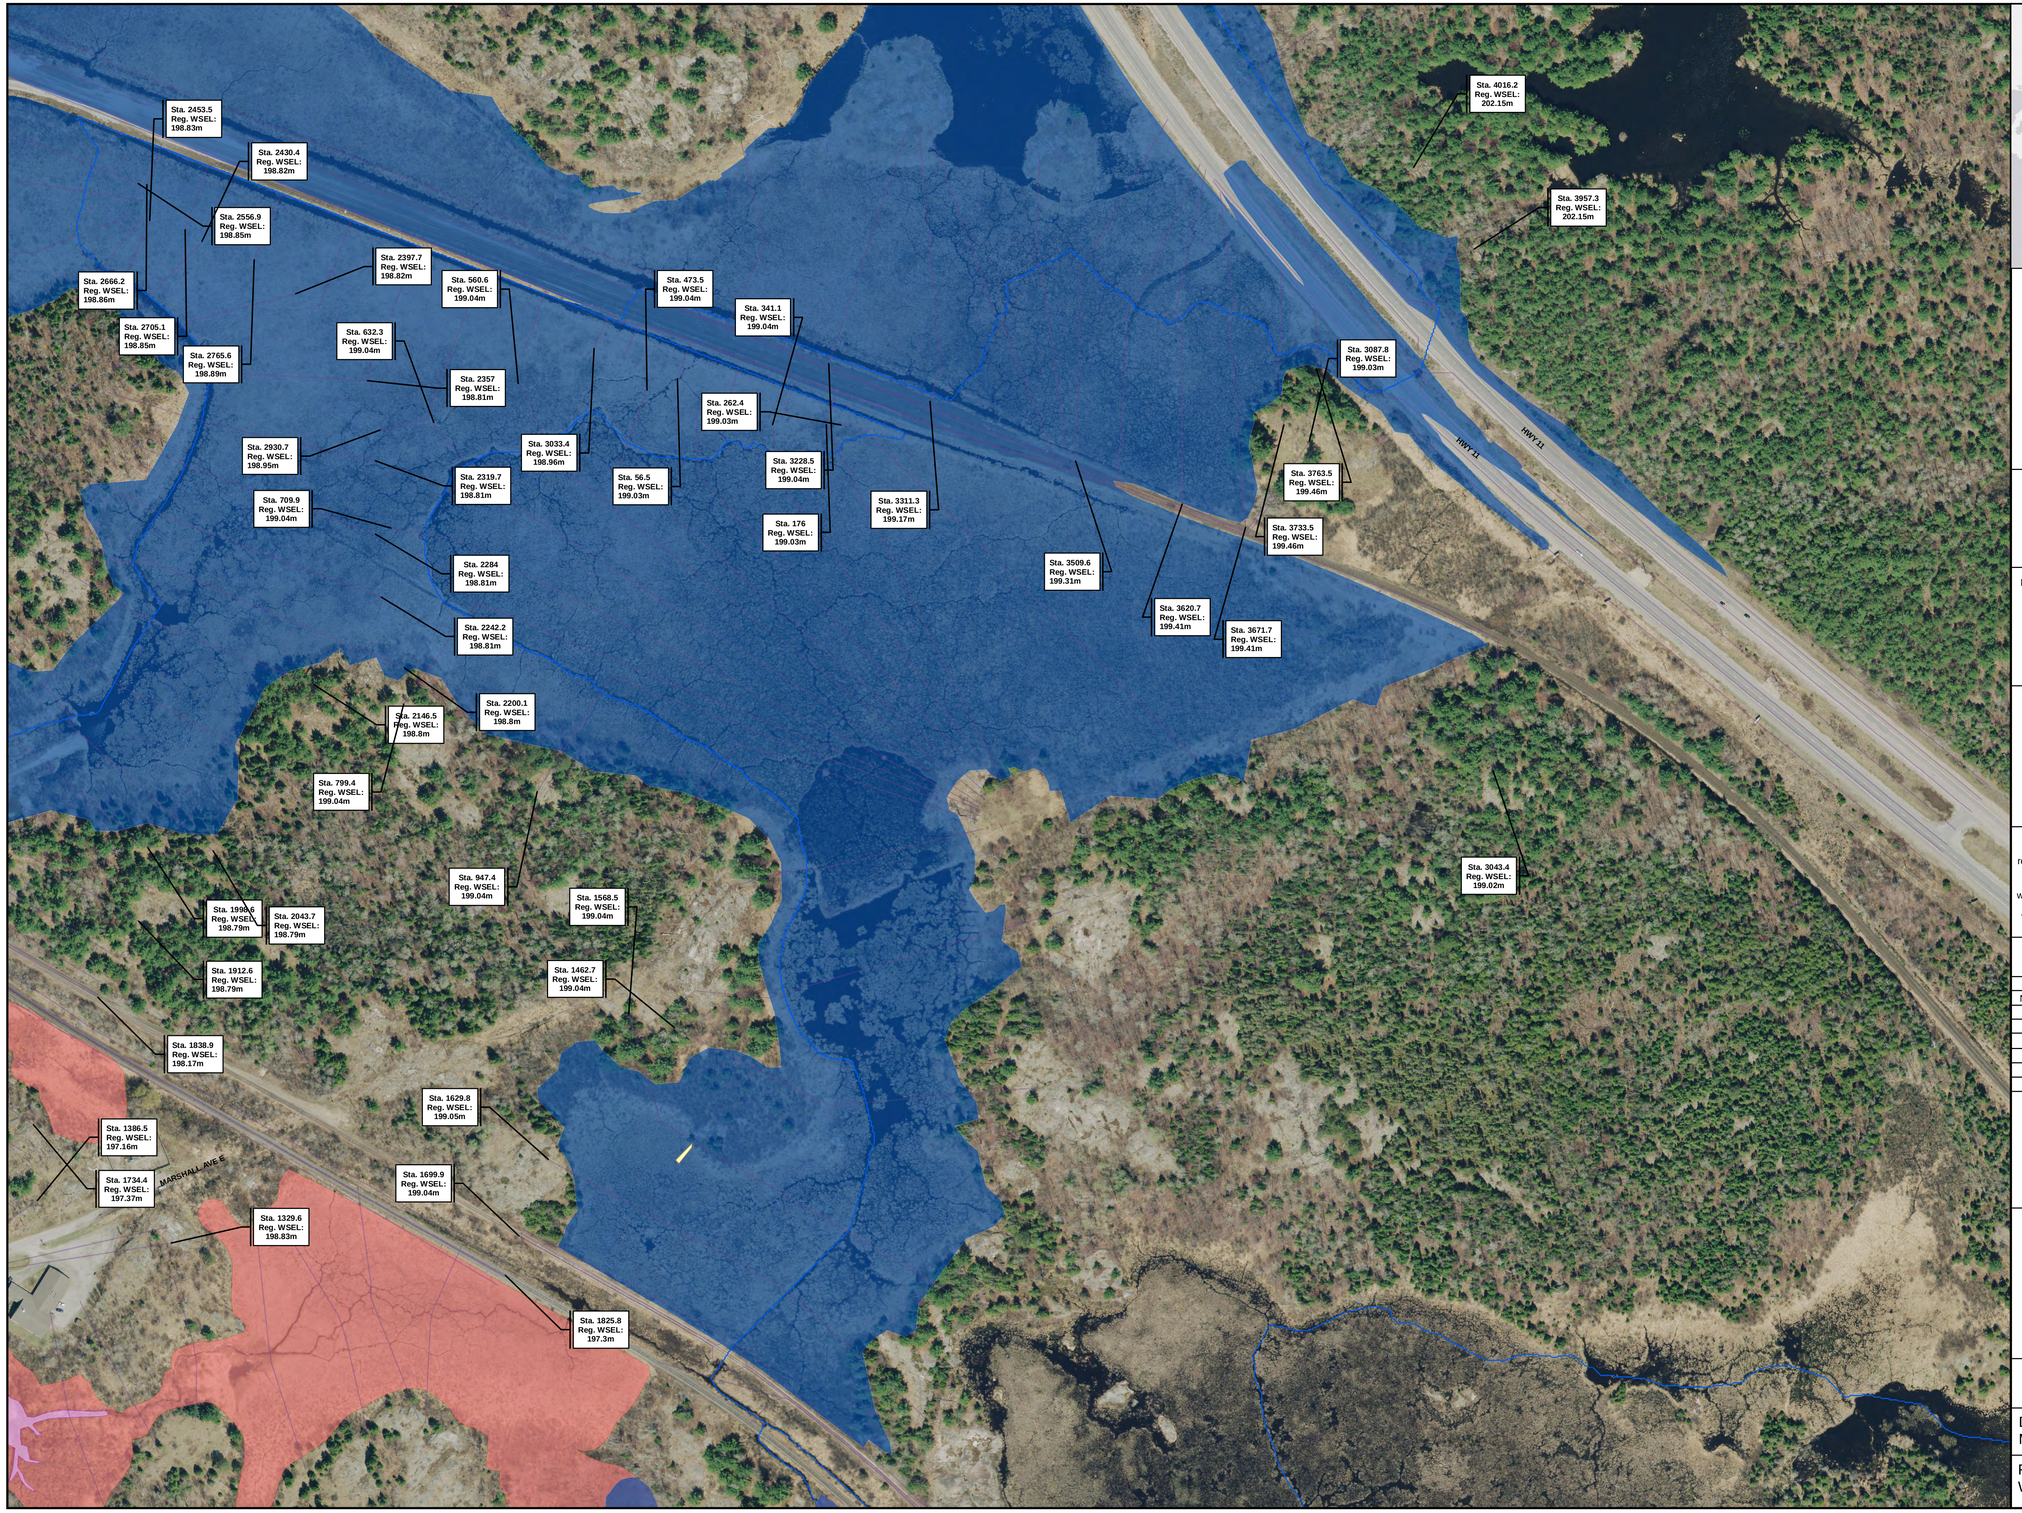

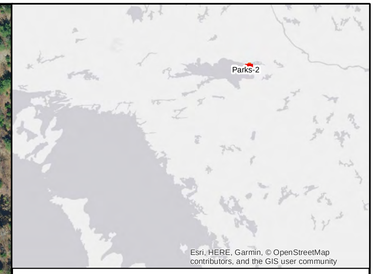

Legend

- Parks Creek
- Regulatory Floodway
- Regulatory Floodplain (Timmins Storm)
- Regulatory Floodplain (1:100 Year)
- Cross Sections

Scale 0 50 100 150 200
Meters
1:2,000
Projection: CRCS UTM Zone 17
Datum: CGVD2013

North Arrow

Approved By:

Data Sources: City of North Bay GIS
The City of North Bay makes no guarantees, representations or warranties respecting the accuracy, completeness or reliability of the mapping Data either express or implied.
The City of North Bay specifically disclaims any and all liability, including without limitation, consequential and incidental damages, that may arise in any way from the use of or reliance on the mapping Data.
This map is not a legal plan or survey and is not to be used as a navigational aid.

© Queen's Printer for Ontario and its licensors. [2020]
May Not be Reproduced without Permission.
THIS IS NOT A PLAN OF SURVEY

REVISIONS

NO.	DESCRIPTION	BY	DATE
1	Original	RG	March 10, 2020

Consultant

water's edge ENVIRONMENTAL SOLUTIONS TEAM LTD.

NORTH BAY-MATTAWA CONSERVATION AUTHORITY

Parks and Jessups Creek Floodplain Mapping

Parks - 4

Date: March 10, 2020	Drawn By: RG
File No.: WE19037	Map No.: 5





Legend

- Parks Creek
- Regulatory Floodway
- Regulatory Floodplain (Timmins Storm)
- Regulatory Floodplain (1:100 Year)
- Cross Sections

Scale 0 50 100 150 200
Meters
1:2,000

Projection: CRCS UTM Zone 17
Datum: CGVD2013

North Arrow

N

Approved By:

Data Sources: City of North Bay GIS
The City of North Bay makes no guarantees, representations or warranties respecting the accuracy, completeness or reliability of the mapping Data either express or implied.
The City of North Bay specifically disclaims any and all liability, including without limitation, consequential and incidental damages, that may arise in any way from the use of or reliance on the mapping Data.
This map is not a legal plan or survey and is not to be used as a navigational aid.

© Queen's Printer for Ontario and its licensors. [2020]
May Not be Reproduced without Permission.
THIS IS NOT A PLAN OF SURVEY

REVISIONS

NO.	DESCRIPTION	BY	DATE
1	Original	RG	March 10, 2020

Consultant

water's edge ENVIRONMENTAL SOLUTIONS TEAM ltd.

NORTH BAY-MATTAWA CONSERVATION AUTHORITY

Parks and Jessups Creek Floodplain Mapping

Parks - 5

Date: March 10, 2020	Drawn By: RG
File No.: WE19037	Map No.: 6





Legend

- Parks Creek
- Regulatory Floodway
- Regulatory Floodplain (Timmins Storm)
- Regulatory Floodplain (1:100 Year)
- Cross Sections

Scale 0 50 100 150 200
Meters
1:2,000

Projection: CRCS UTM Zone 17
Datum: CGVD2013

North Arrow

Approved By:

Data Sources: City of North Bay GIS
The City of North Bay makes no guarantees, representations or warranties respecting the accuracy, completeness or reliability of the mapping Data either express or implied.
The City of North Bay specifically disclaims any and all liability, including without limitation, consequential and incidental damages, that may arise in any way from the use of or reliance on the mapping Data.
This map is not a legal plan or survey and is not to be used as a navigational aid.

© Queen's Printer for Ontario and its licensors. [2020]
May Not be Reproduced without Permission.
THIS IS NOT A PLAN OF SURVEY

REVISIONS

NO.	DESCRIPTION	BY	DATE
1	Original	RG	March 10, 2020

Consultant


waters edge ENVIRONMENTAL SOLUTIONS TEAM ltd.

NORTH BAY-MATTAWA CONSERVATION AUTHORITY

Parks and Jessups Creek Floodplain Mapping

Parks - 6

Date: March 10, 2020	Drawn By: RG
File No.: WE19037	Map No.: 7

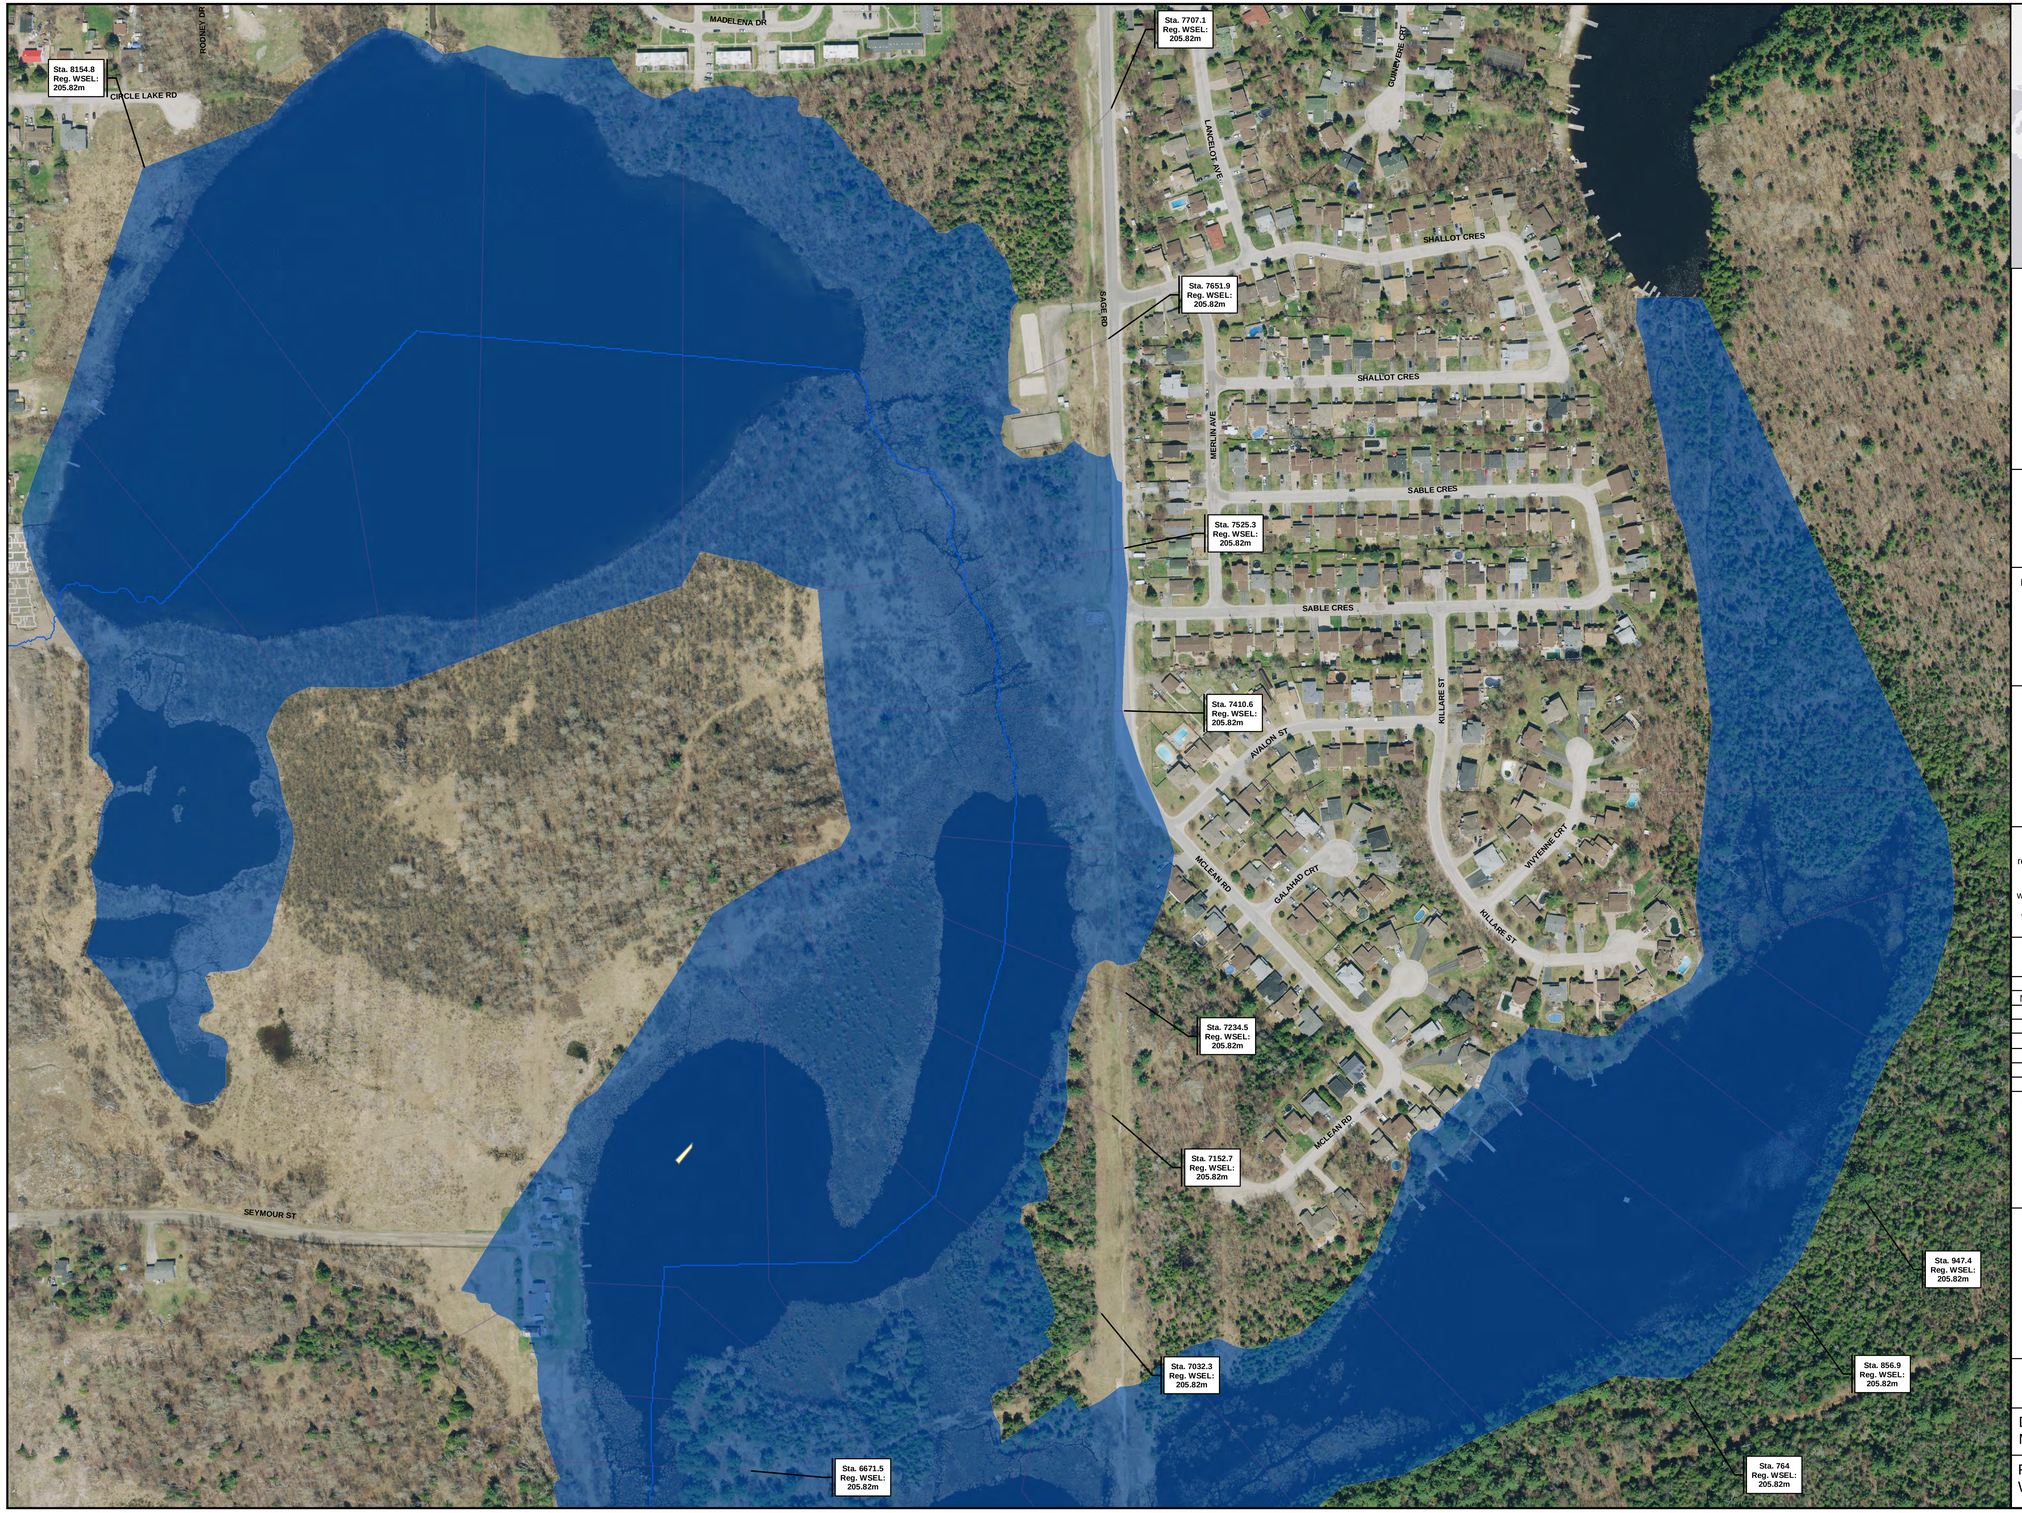



Legend

- Parks Creek
- Regulatory Floodway
- Regulatory Floodplain (Timmins Storm)
- Regulatory Floodplain (1:100 Year)
- Cross Sections

Scale 0 50 100 150 200
Meters
1:2,000
Projection: CRCS UTM Zone 17
Datum: CGVD2013

North Arrow

Approved By:

Data Sources: City of North Bay GIS
The City of North Bay makes no guarantees, representations or warranties respecting the accuracy, completeness or reliability of the mapping Data either express or implied.
The City of North Bay specifically disclaims any and all liability, including without limitation, consequential and incidental damages, that may arise in any way from the use of or reliance on the mapping Data.
This map is not a legal plan or survey and is not to be used as a navigational aid.

© Queen's Printer for Ontario and its licensors. [2020]
May Not be Reproduced without Permission.
THIS IS NOT A PLAN OF SURVEY

REVISIONS

NO.	DESCRIPTION	BY	DATE
1	Original	RG	March 10, 2020

Consultant

water's edge ENVIRONMENTAL SOLUTIONS TEAM ltd.

NORTH BAY-MATTAWA CONSERVATION AUTHORITY

Parks and Jessups Creek Floodplain Mapping

Parks - 7

Date: March 10, 2020	Drawn By: RG
File No.: WE19037	Map No.: 8